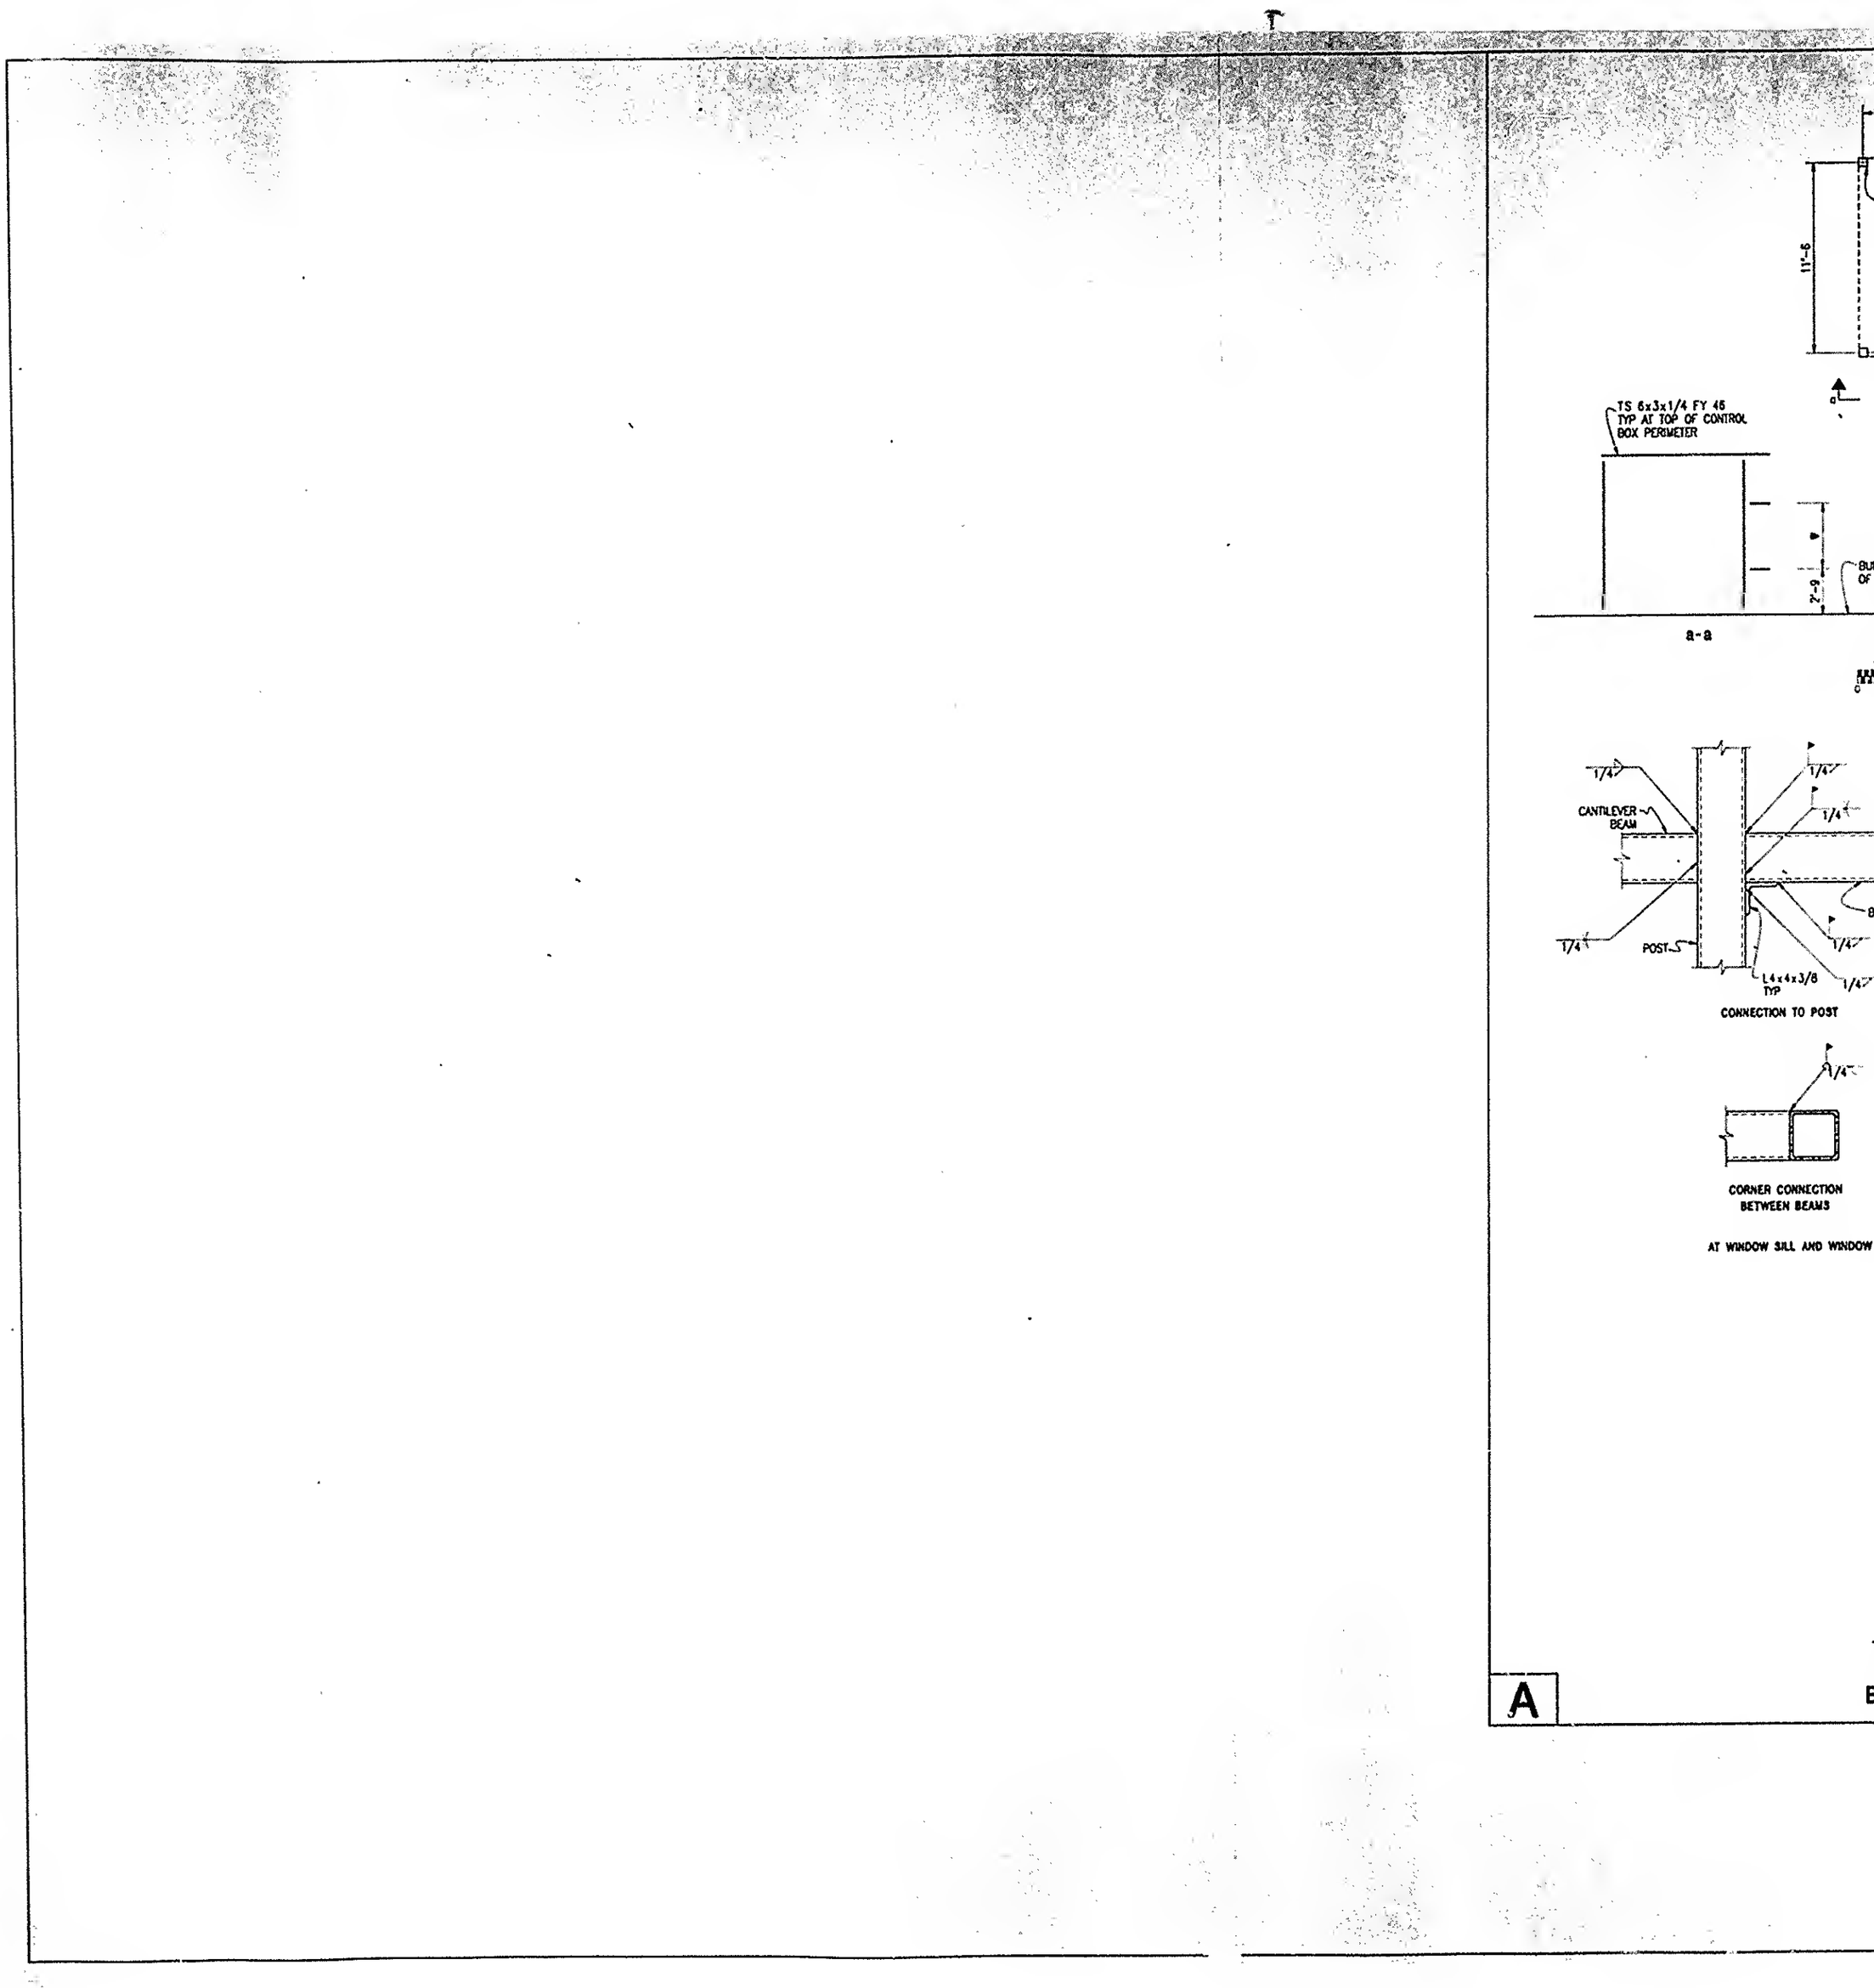
11'-6
TS 6x3x1/4 FY 46
TYP AT TOP OF CONTROL
BOX PERIMETER
2'-9
a-a
CANTILEVER
BEAM
1/4"
POST
L4x4x3/8
TYP
CONNECTION TO POST
CORNER CONNECTION
BETWEEN BEAMS
AT WINDOW SILL AND WINDOW
A